


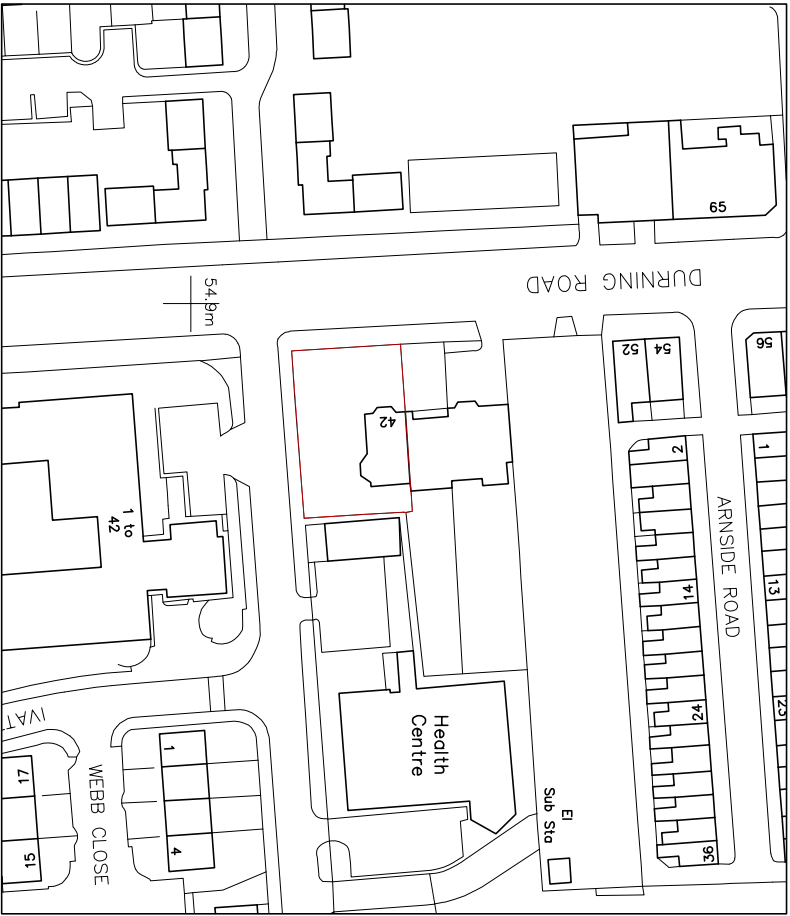


SCALE 1:1250 (A3)

METRES



SCALE 1:200 (A3)

METRES

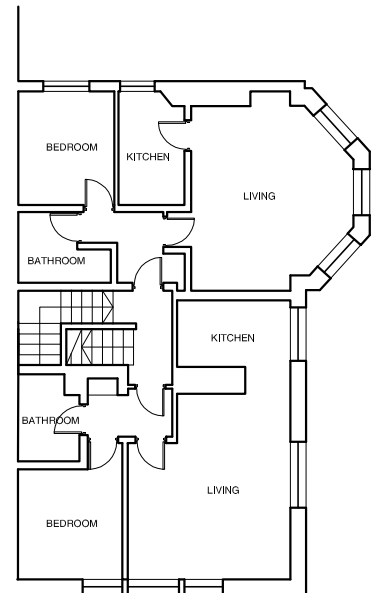

Floor plan of the first floor. The layout includes:

- KITCHEN**: Located at the top left, adjacent to the living room.
- BATHROOM**: Located below the kitchen.
- LIVING**: A large central room with a fireplace on the left wall.
- Bedroom**: Two bedrooms are shown. One is located below the bathroom, and the other is to the right of the living room.
- WARDROBE**: Located at the bottom right, adjacent to the bedroom.
- Staircase**: A staircase is located on the left side, leading up and down.

The plan is outlined in red, indicating the main living and sleeping quarters.

Floor plan of the first floor of a house. The plan includes the following rooms and features:

- BEDROOM:** Located on the left side of the plan.
- BATHROOM:** Located below the bedroom.
- LIVING:** A large central room with a fireplace on the left wall and a bay window on the right.
- KITCHEN:** Located on the right side of the plan, featuring a bay window.
- ACCESS:** Two areas labeled "ACCESS" are shown, one at the bottom left and one near the kitchen.

BASEMENT FLOOR PLAN

[illegible]

This drawing is the copyright of Atelier 2 Architecture Ltd. t/a A2 Architects and may not be used without their prior written consent.

Do not scale these drawings

42 DURNING ROAD_FLAT 4

scale	date
AS NOTED (A3)	09.07.2014

dwg. no

revisor

ATELIER 2 ARCHITECTURE LIMITED
address: 27 Duke Street Liverpool L1 5AA
t: 0151 708 0406 f: 0151 708 7069 e: mail@a2architects.co.uk

A2
ATELIER 2