

DO NOT SCALE

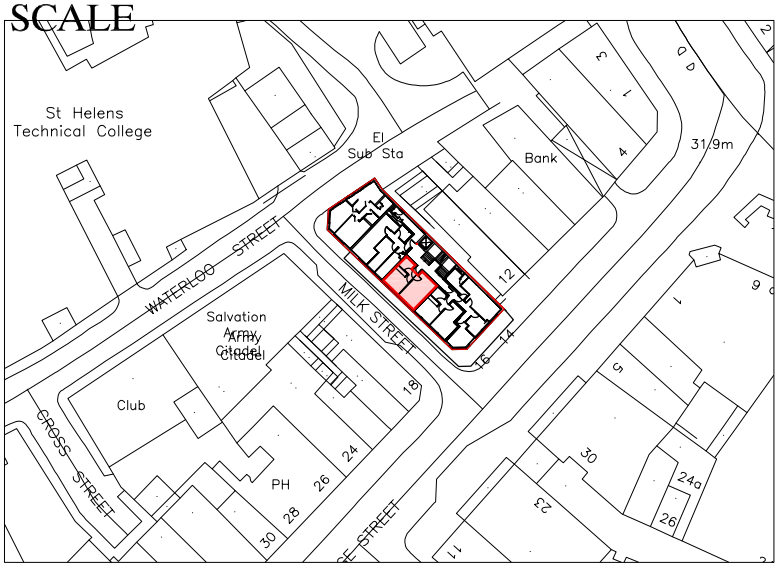


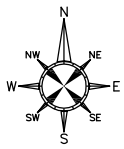


Site Plan

(SCALE 1:1250)

SCALE 1:1250
0 10 20 30 40 50

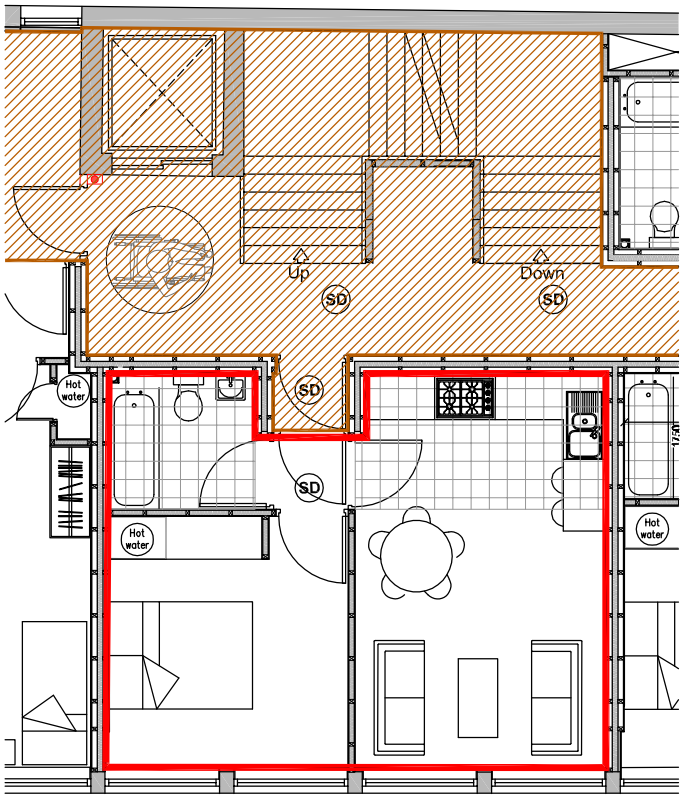

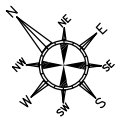

Second Floor- Plot 8

(SCALE 1:100)

Demised Area
Common Areas

SCALE 1:100
0 1 2 3 4 5

Copyright retained by ADS Structural ltd. Information to be reproduced with permission only. To be read in conjunction with all other relevant drawings and information issued as part of this appointment. Contractor to check all dimensions on site.These are not working details. These drawings are intended for the purpose stated within the title block only.

CLIENT:
Luxor Estates Limited

CLIENT REFERENCE:

PROJECT:
Bridge Street, St. Helens

DRAWING TITLE:
Lease Plan - Plot 8

REV	DATE	REVISION DETAILS	DRAWN	CHKD	APPRD
--	09.02.2018	FIRST ISSUE	CGF	SWH	ADS

ads structural
25 Peel House Lane
Widnes
Cheshire
WA8 6TN
Tel: 0151 541 4000
info@adsstructural.co.uk

SCALE	DOCUMENT NUMBER	REV
@A4	SP-787-LP-08	-