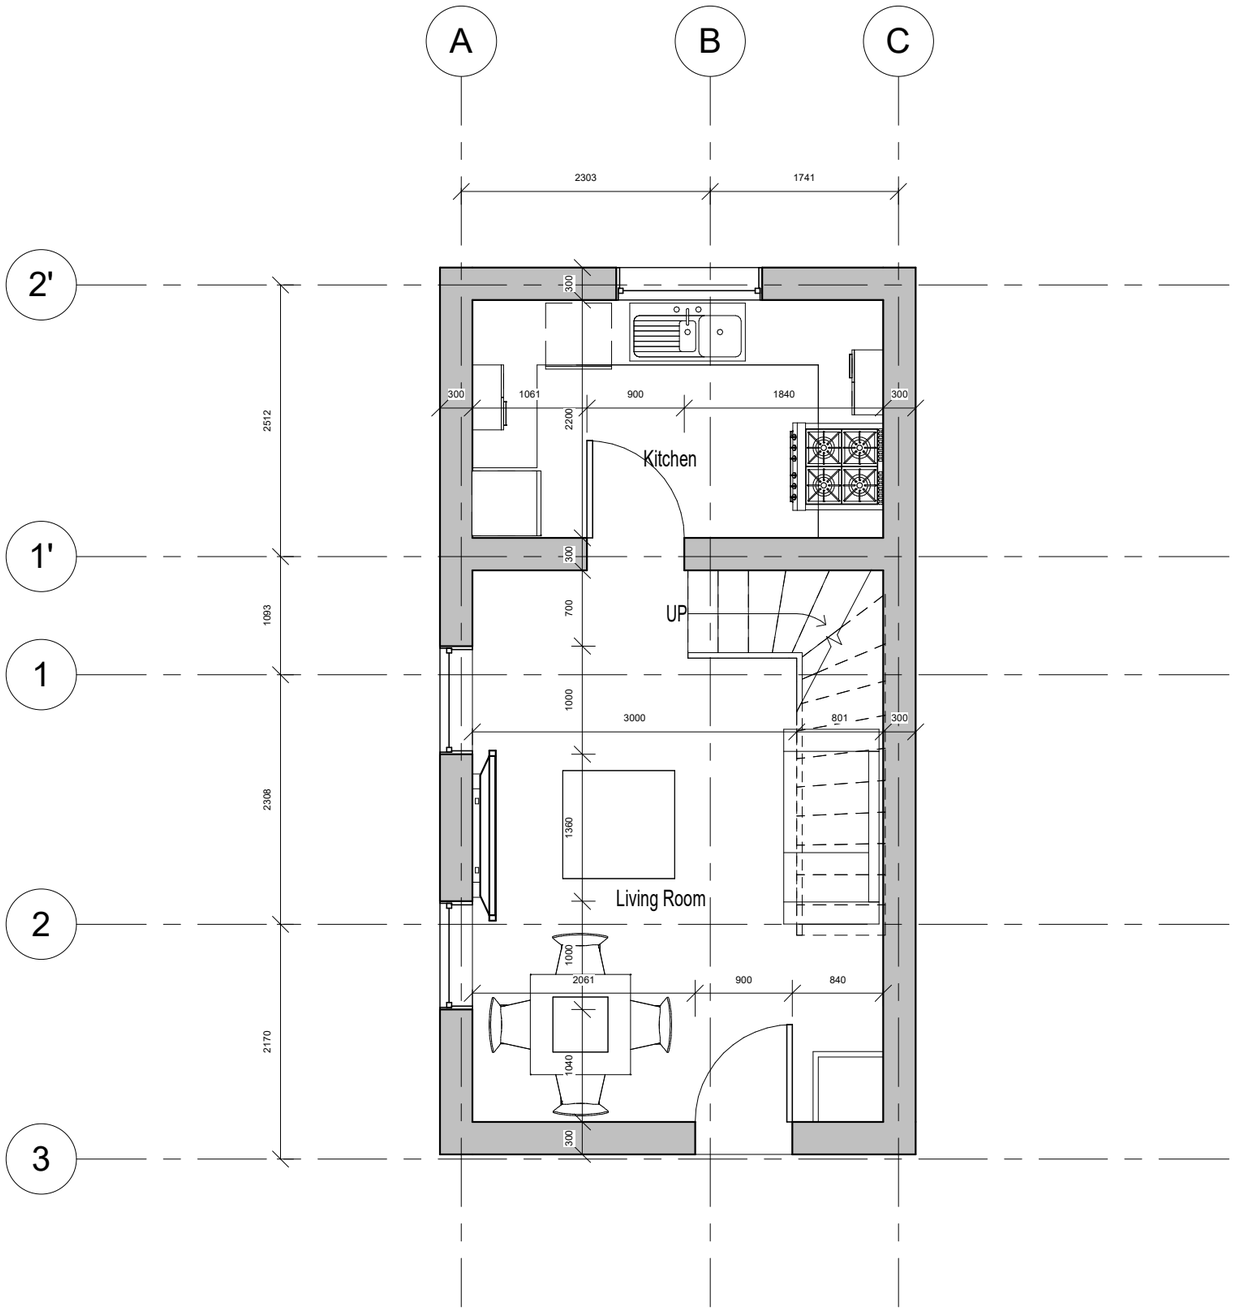

REVISIONS

S/N	DATE	AMENDMENT

NOTES.
THE ARCHITECT IS NOT RESPONSIBLE FOR ANY WORK NOT SUPERVISED BY HIM.

DRAWINGS SHOULD NOT BE SCALED. ALL DIMENSIONS ARE IN MILLIMETERS

PROJECT:

SHEET NAME: Ground Floor Plan

ARCHITECTS:

DATE:

SCALE: 1 : 50

LOCATION: F2 36 LAUREL ROAD, FAIRFIELD, LIVERPOOL

SHEET NO: A102