N

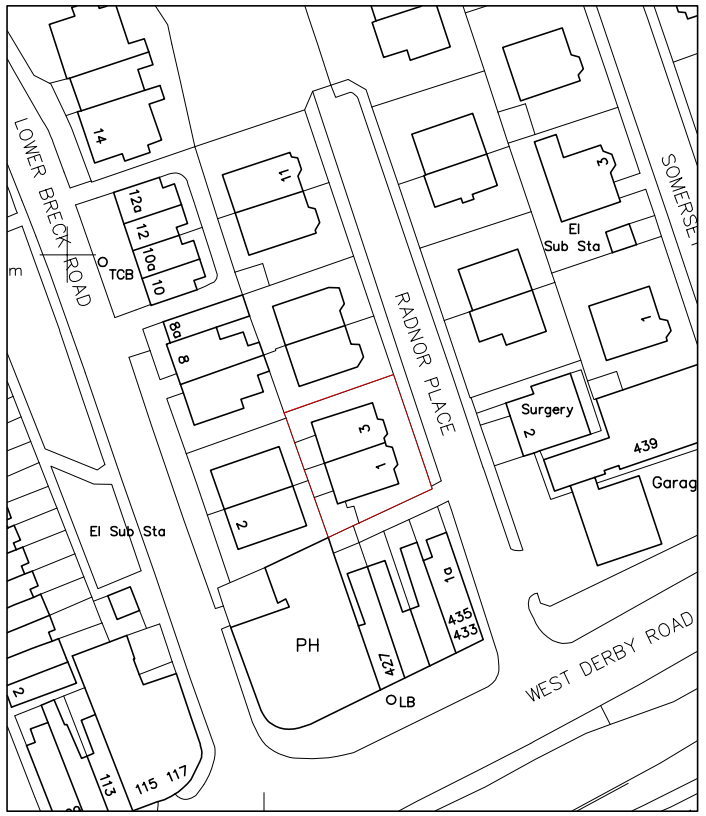

LP LOCATION PLAN

SCALE 1:1250 (A3)

SCALE 0 10 50 METRES

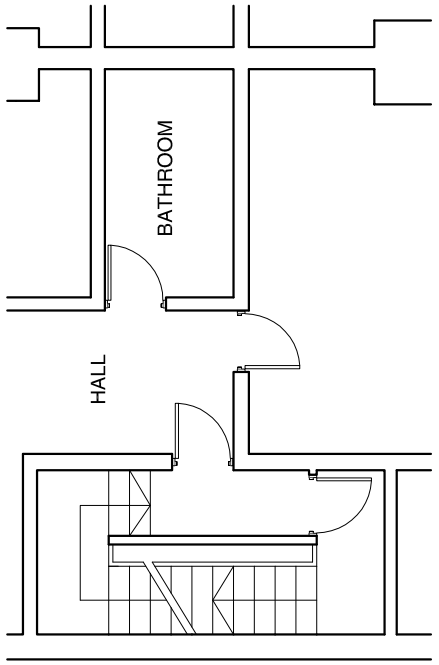

L1 1 RADNOR PLACE_FLAT 4

SCALE 1:100 (A3)

SCALE 0 1 5 METRES

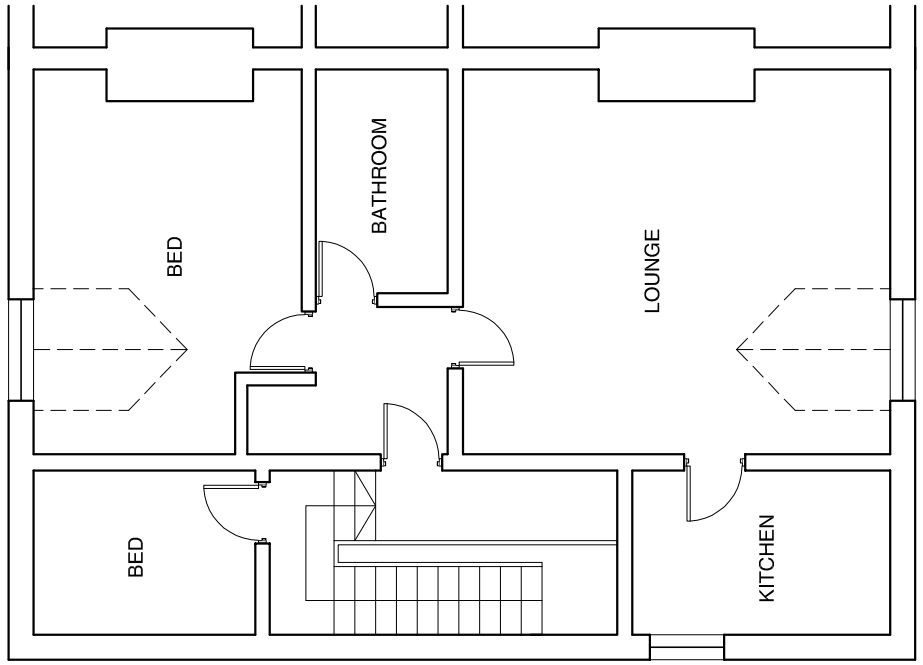

L2 1 RADNOR PLACE_FLAT 4

SCALE 1:100 (A3)

SCALE 0 1 5 METRES

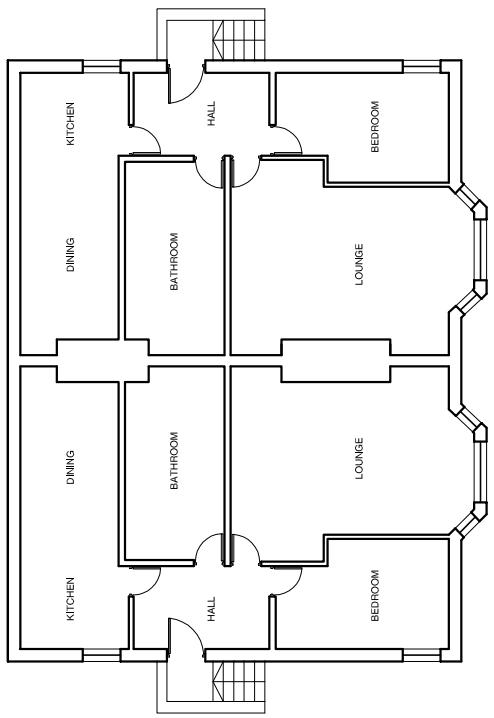

BASEMENT FLOOR PLAN

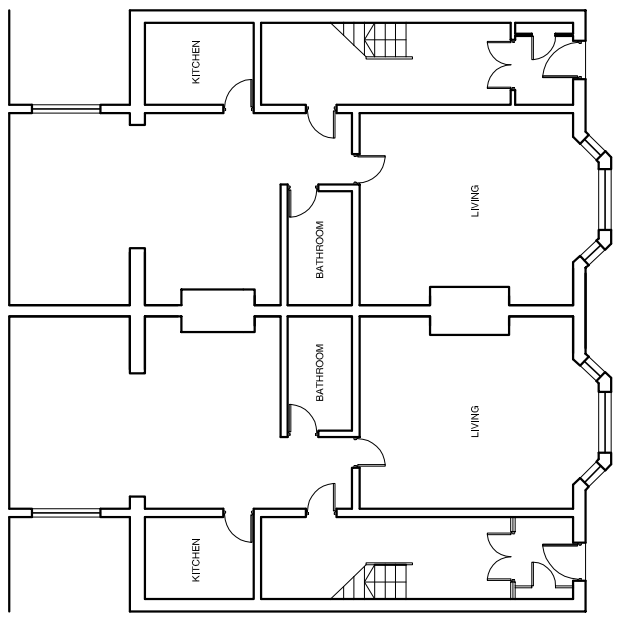

GROUND FLOOR PLAN

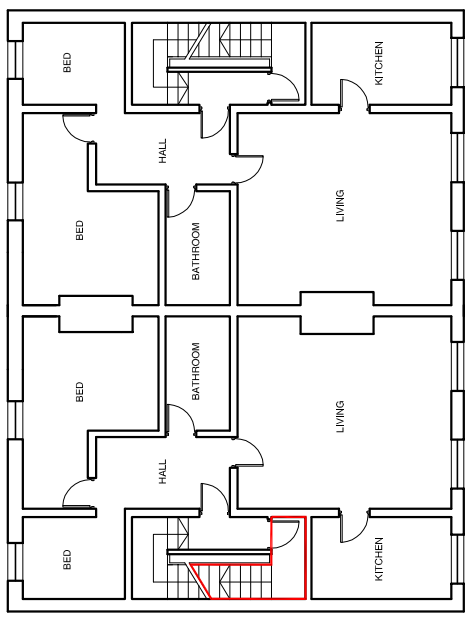

FIRST FLOOR PLAN

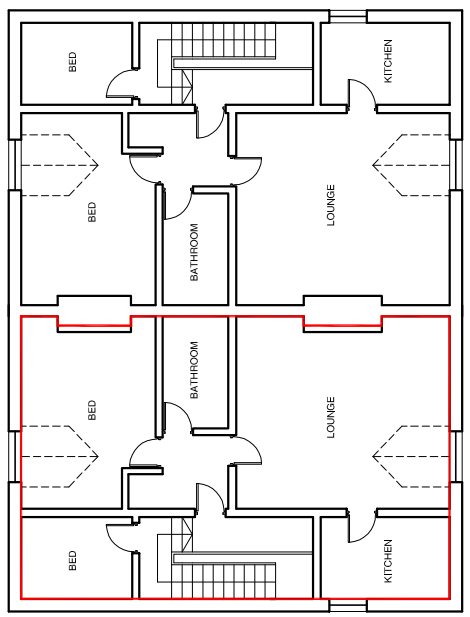

SECOND FLOOR PLAN

BP BUILDING PLAN.

SCALE 1:200 (A3)

SCALE 0 1 5 METRES

notes

This drawing is the copyright of Atelier 2 Architecture Ltd. t/a A2 Architects, and may not be used without their prior written consent.

Do not scale these drawings.

revision

client
P. NICHOLSON

project
1 RADNOR PLACE

drawing
1 RADNOR PLACE_FLAT 4

scale
AS NOTED (A3)

date
09.07.2014

dwg. no
A2A.14.628_LP08

revision

ATELIER 2 ARCHITECTURE LIMITED
address: 27 Duke Street Liverpool L1 5AP
t: 0151 708 0406 f: 0151 708 7069 e: mail@a2architects.co.uk

A2 ATELIER 2